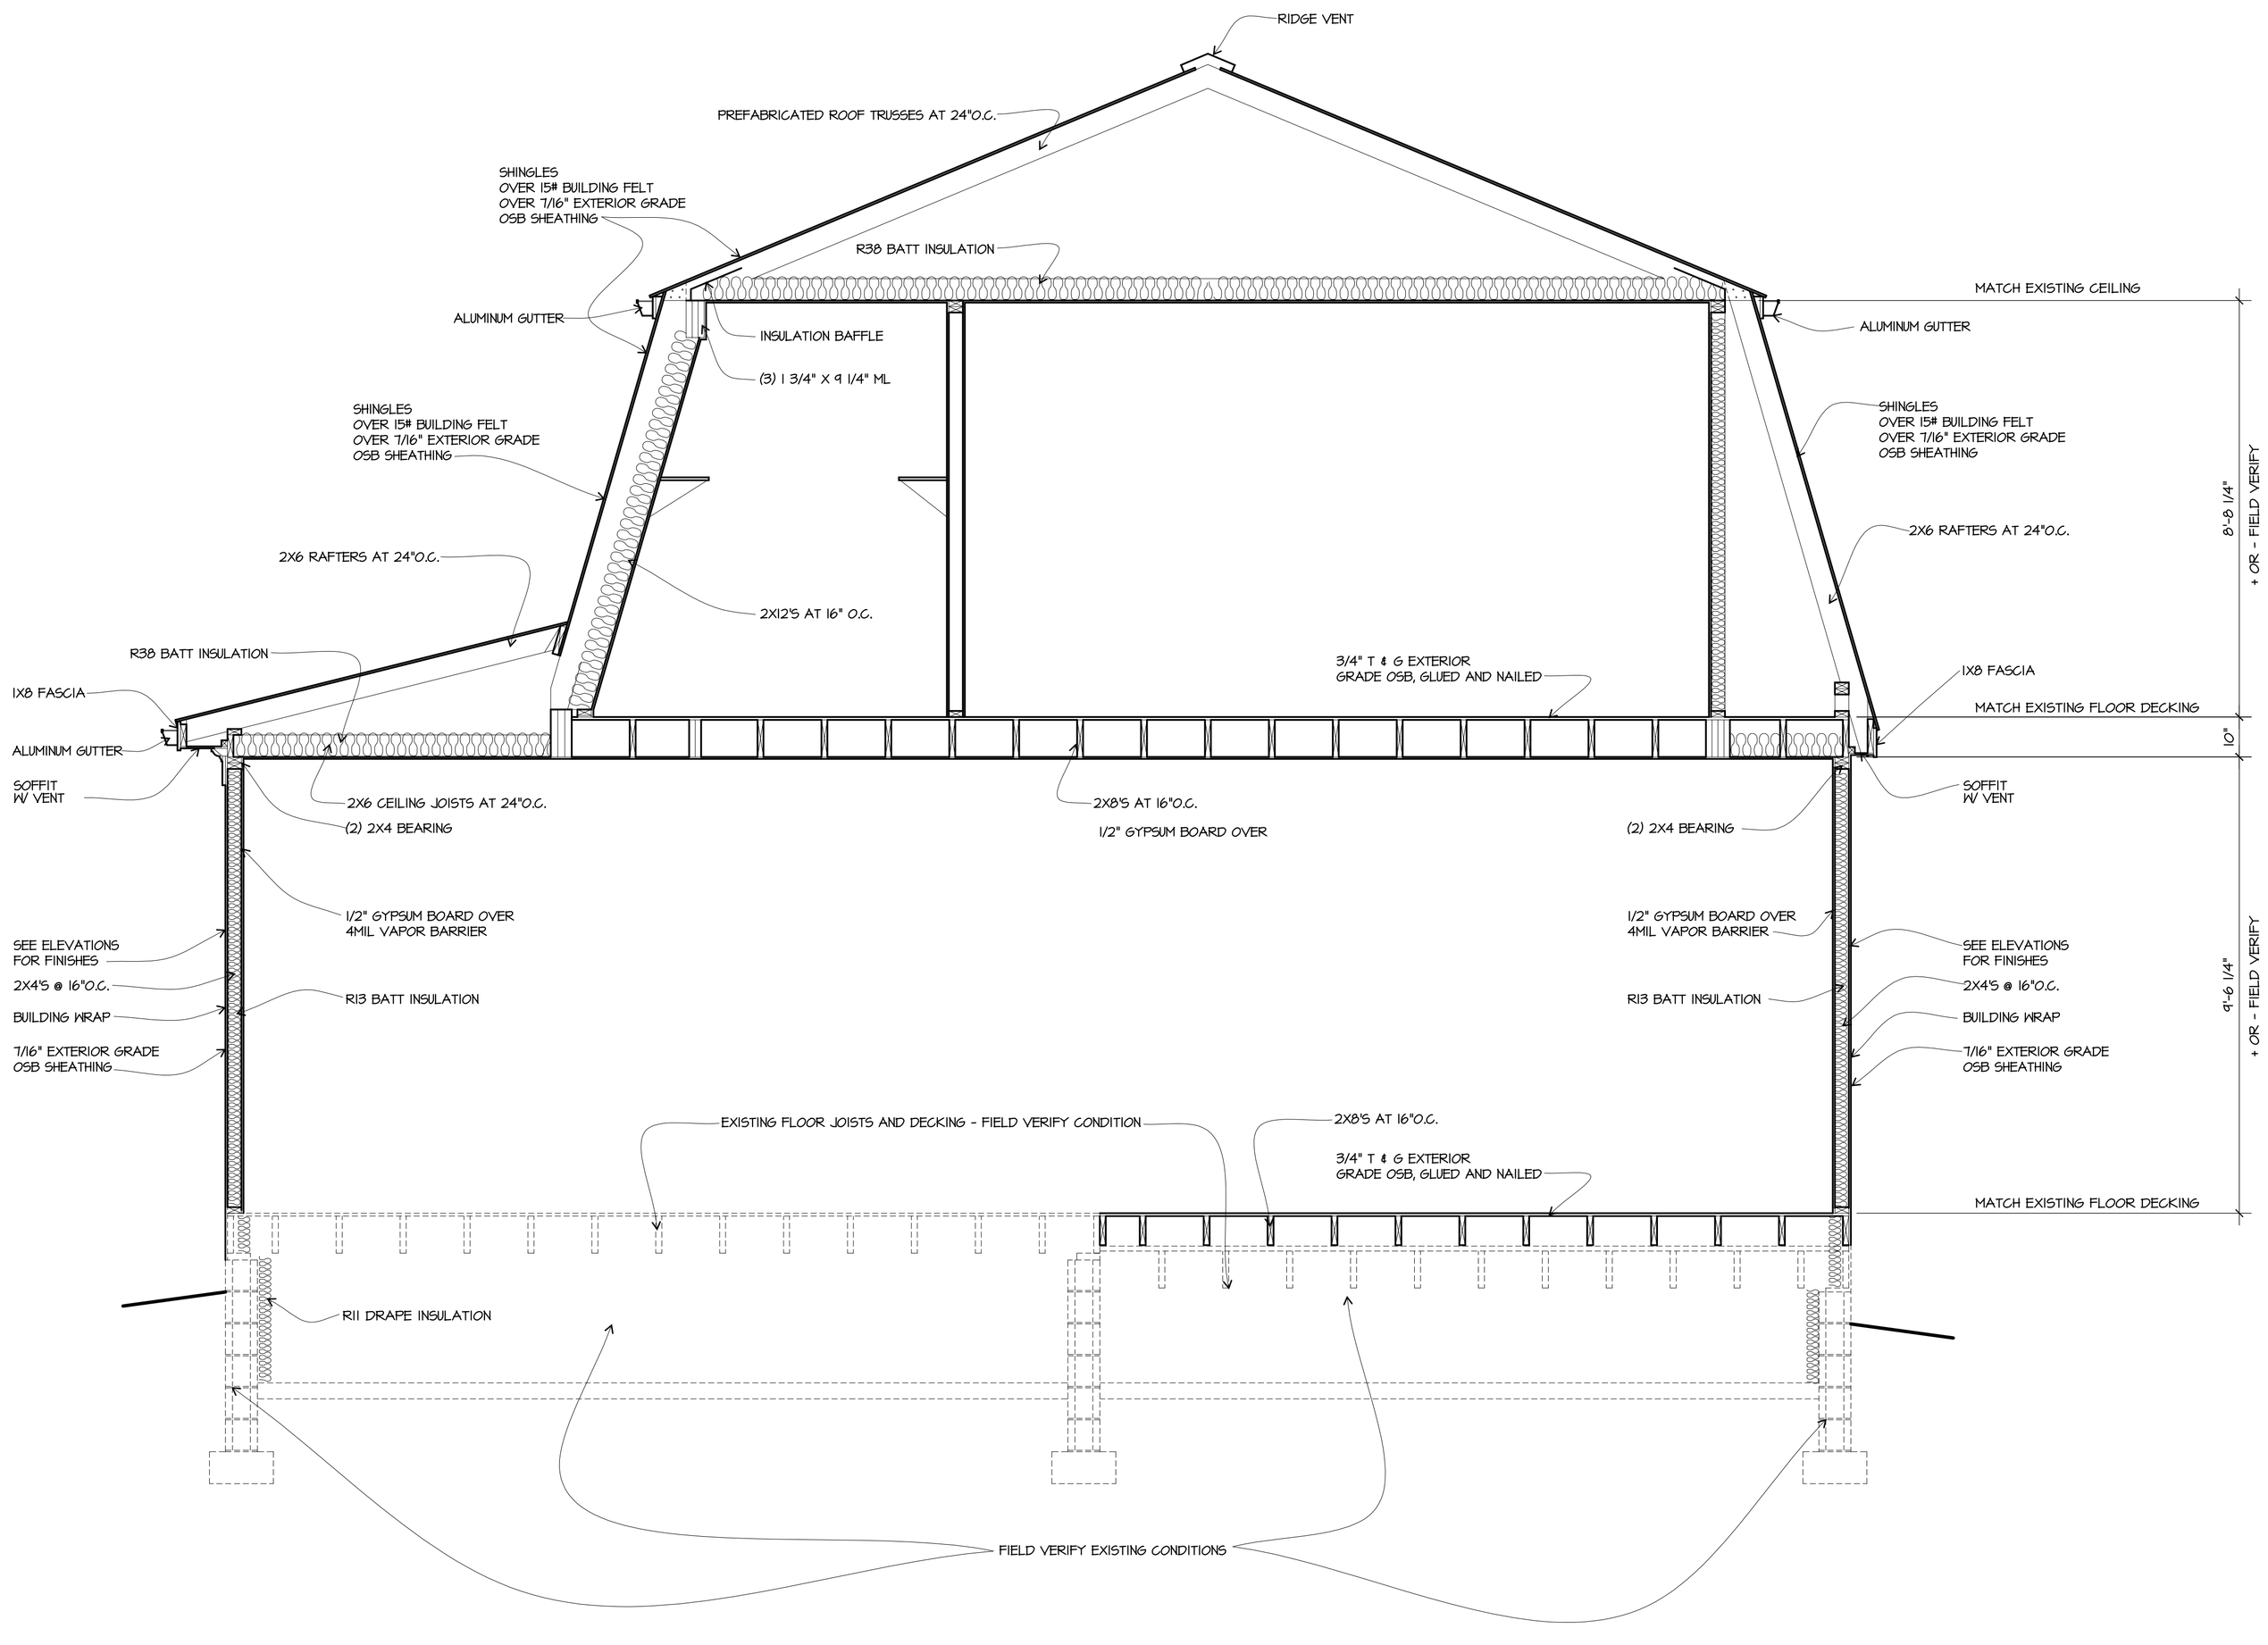

1 / A5 **SECTION**
SCALE: 1/2"=1'-0"

296 Acton

Columbus, OH

Shawn McAllister Architect, Inc.
1679 OLD HENDERSON ROAD
COLUMBUS, OH 43220
TEL: 614-451-4136
FAX: 614-457-7683
SMARCH@AMERITTECH.NET

REVISIONS

SECTIONS

JOB # 195209

SCALE: AS NOTED

ISSUE DATE: 8/11/09

SHEET NUMBER

A5